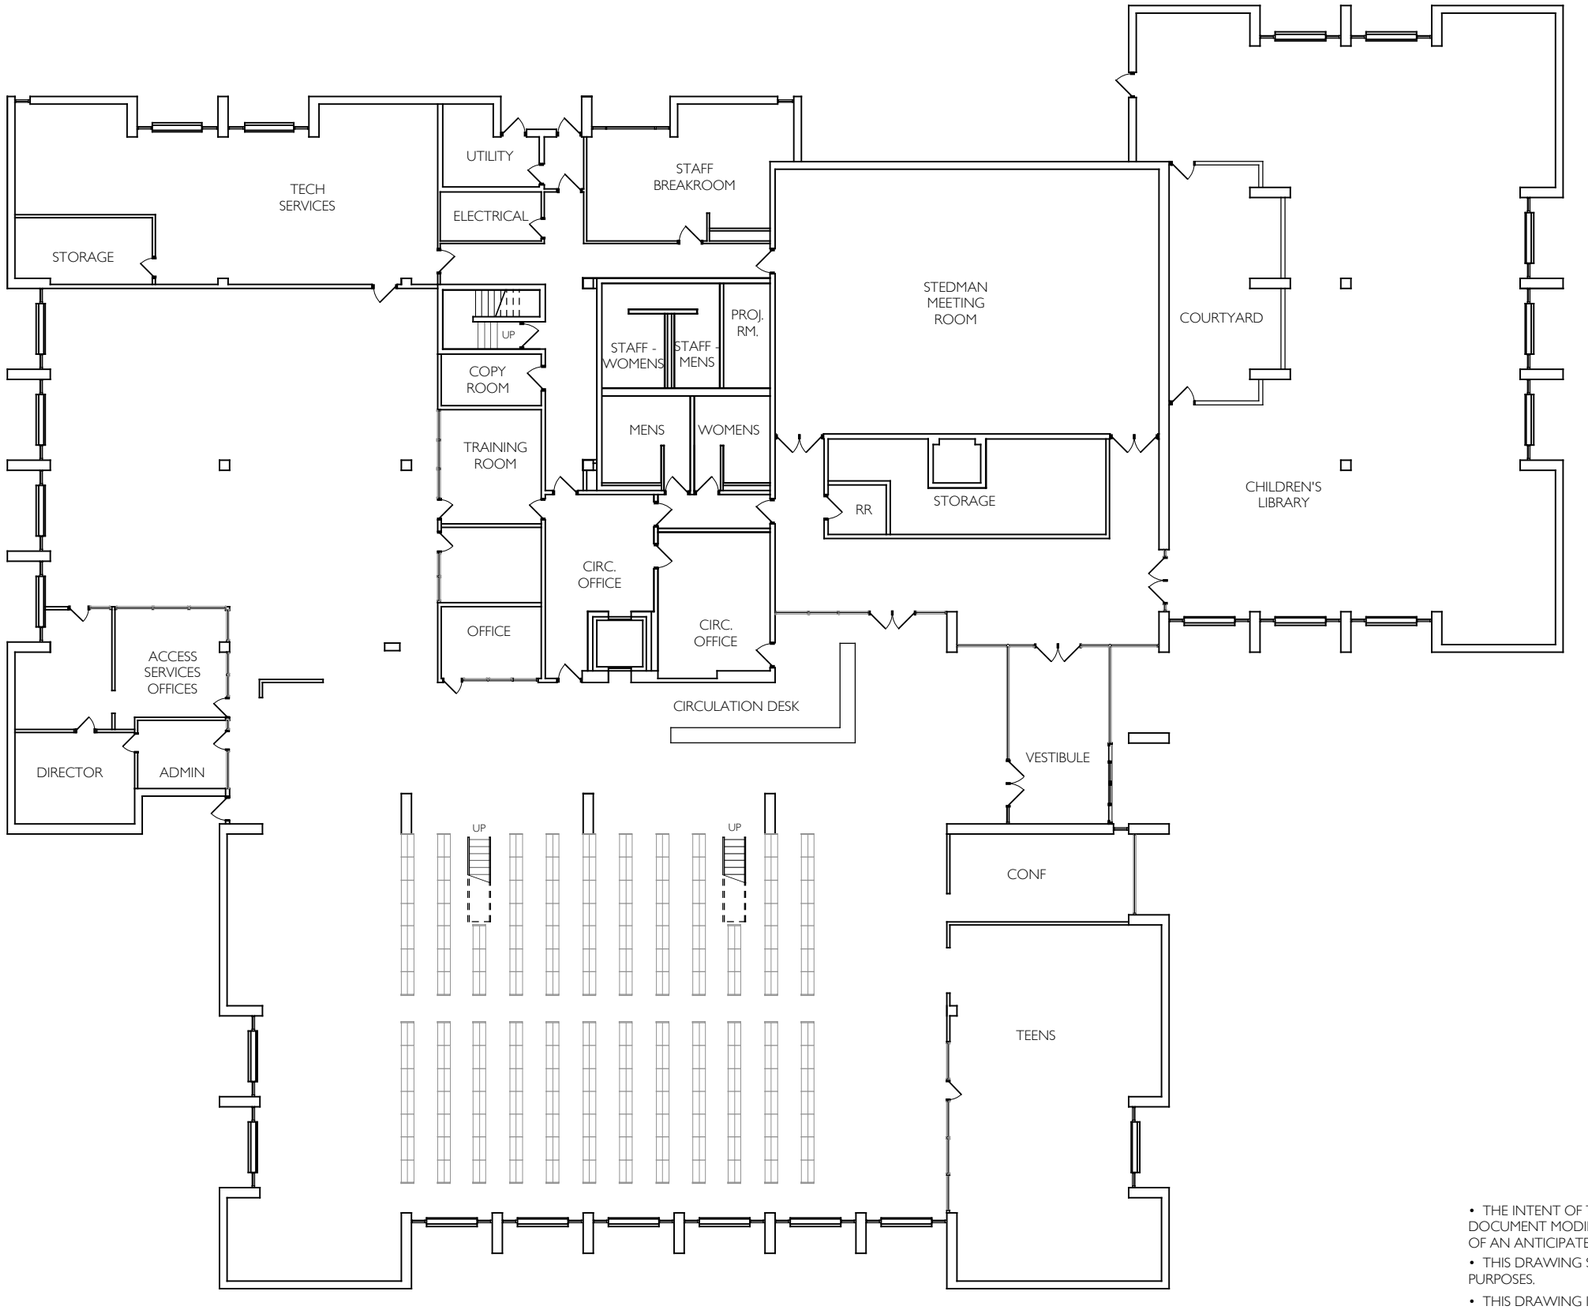

- THE INTENT OF THIS DRAWING IS FOR REFERENCE ONLY - TO DOCUMENT MODIFICATIONS MADE PRIOR TO THE COMMENCEMENT OF AN ANTICIPATED RENOVATION & IMPROVEMENTS PROJECT.
- THIS DRAWING SHOULD NOT BE USED FOR ANY CONSTRUCTION PURPOSES.
- THIS DRAWING IS BASED UPON THE 1974 DOCUMENT PROVIDED BY THE OWNER, AND FIELD OBSERVATIONS DURING RECENT VISITS. ALL CONDITIONS SHOULD BE FIELD VERIFIED.

1 / A001 MAIN LEVEL EXISTING CONDITIONS FLOOR PLAN
SCALE: 1" = 20'

ISSUES and REVISIONS

© THIS DRAWING AND THE CONTENTS CONTAINED HEREIN ARE COPYRIGHTED PROPERTY OF BUTLER ROWLAND MAYS ARCHITECTS, LLP AND MAY NOT BE ALTERED, COPIED OR REPRODUCED BY ANY METHOD FOR ANY PURPOSE WITHOUT THE EXPRESS WRITTEN CONSENT OF BUTLER ROWLAND MAYS ARCHITECTS, LLP

BUTLER ROWLAND MAYS
ARCHITECTS, LLP
57 West High Street
Ballston Spa
New York 12020
PH: 518 • 885 • 1255
FAX: 518 • 885 • 1266
www.brmarchitects.com

William K. Sanford Town Library

CONSULTANT

REGISTERED ARCHITECT PAUL KEVIN MAYS 024848 STATE OF NEW YORK

STAMP

CALLED NORTH

DWN. BY: MAB
SCALE: 1" = 20'
JOB NO.: 16-39-25
DATE: 04/20/17

MAIN LEVEL EXISTING CONDITIONS FLOOR PLAN
TITLE

A001
DWG. NO.